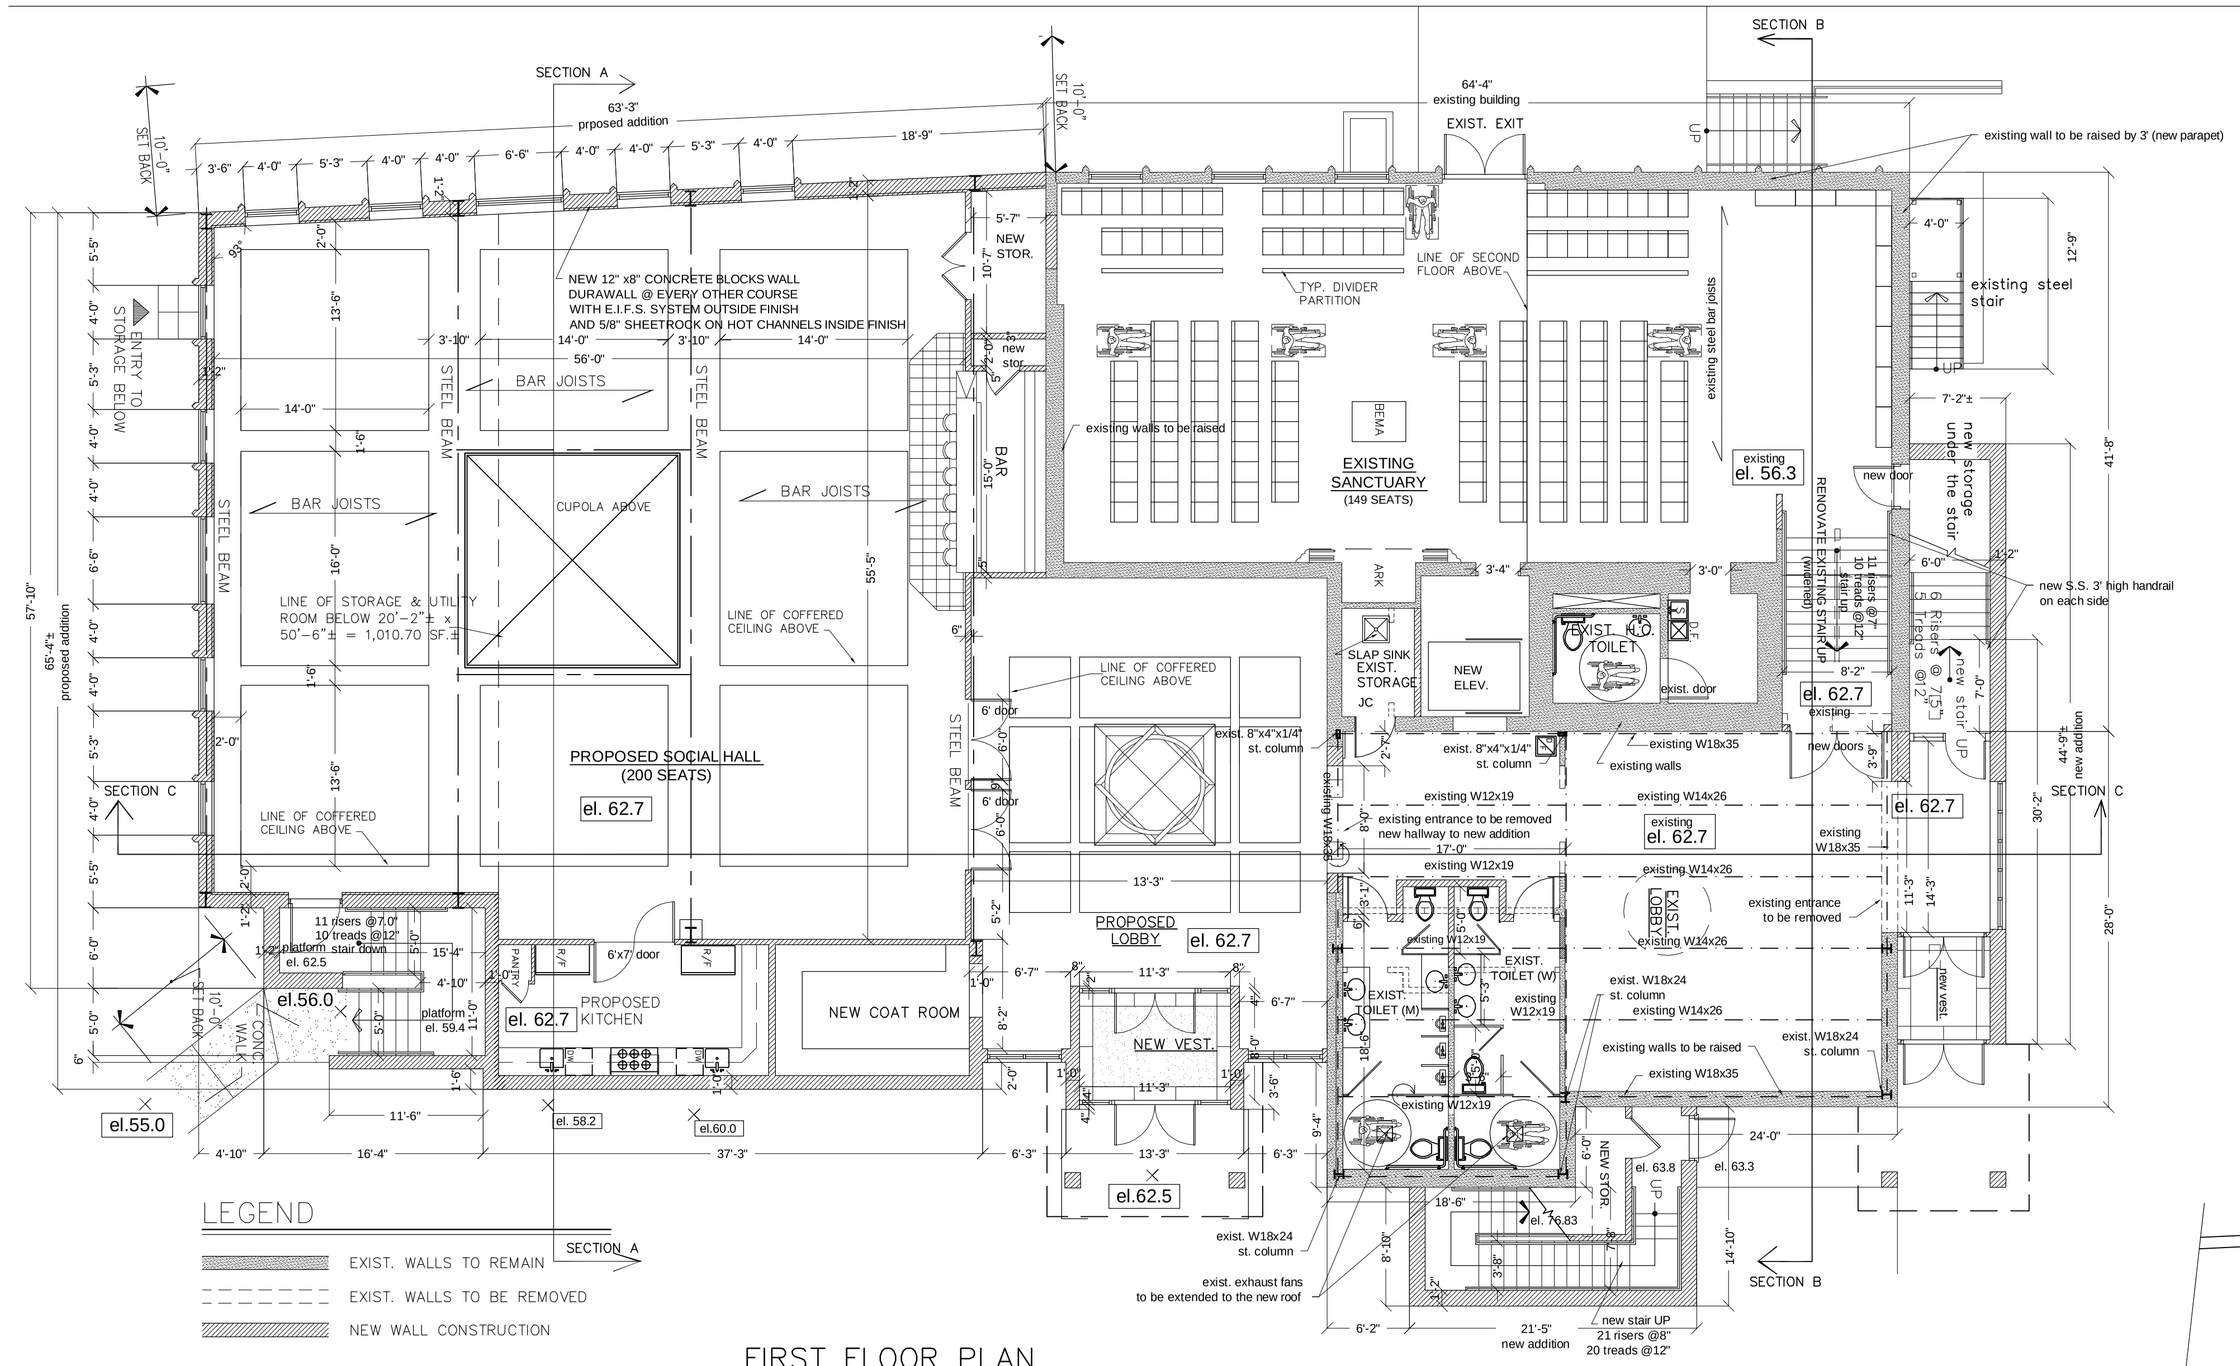

FIRST FLOOR PLAN

1/8" = 1'-0"

LEGEND

- EXIST. WALLS TO REMAIN
- EXIST. WALLS TO BE REMOVED
- NEW WALL CONSTRUCTION

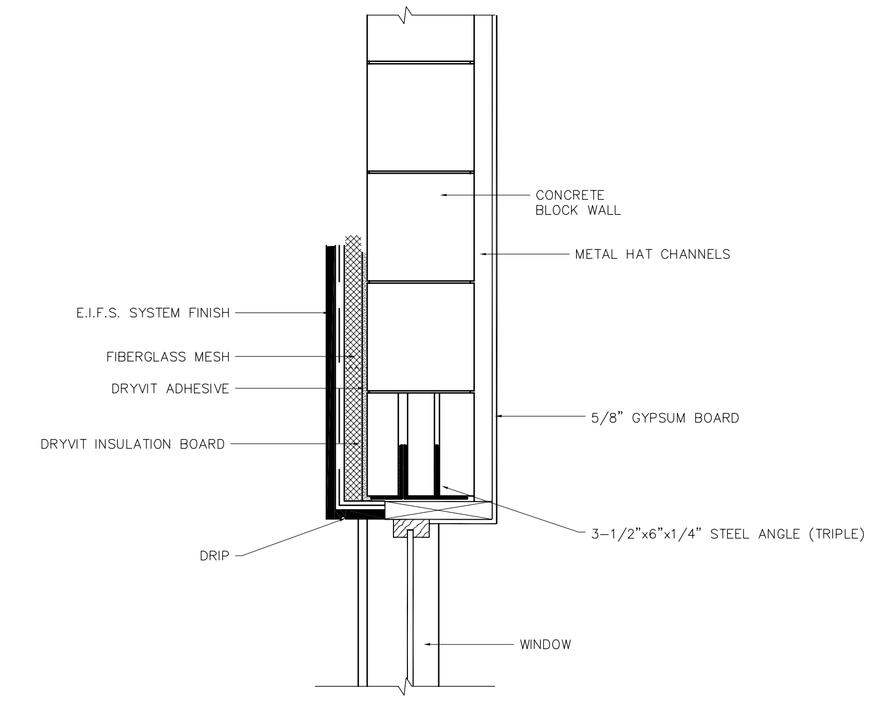

DETAIL AT HEAD OF WINDOW FOR NEW ADDITION

SCALE: 1" = 1'

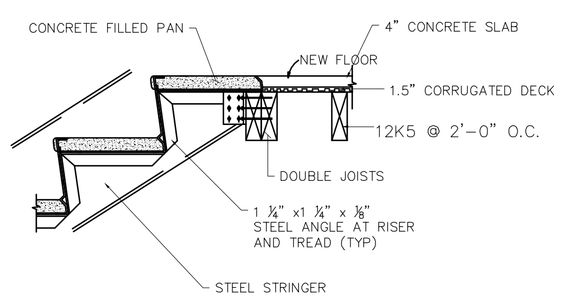

STEEL STAIR CONNECTION AT THE TOP

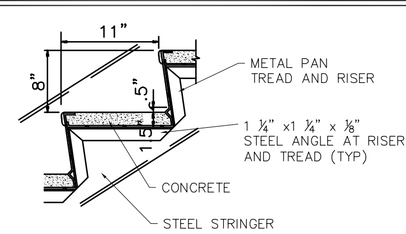

STEEL STAIR CONNECTION

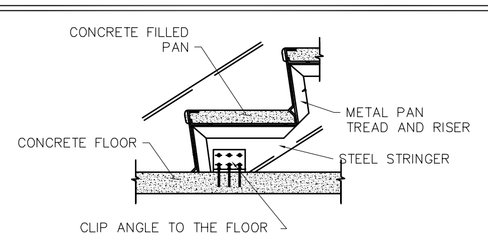

STEEL STAIR CONNECTION AT THE BOTTOM

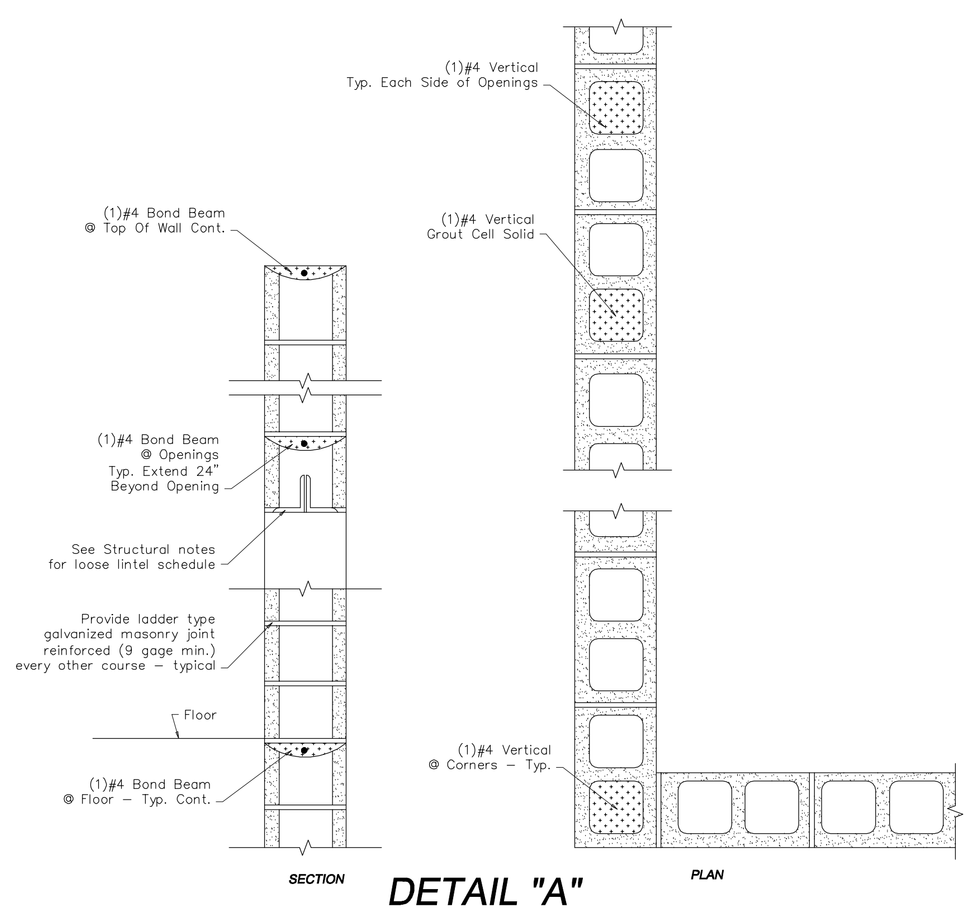

DETAIL "A"

MASONRY WALL REINFORCING

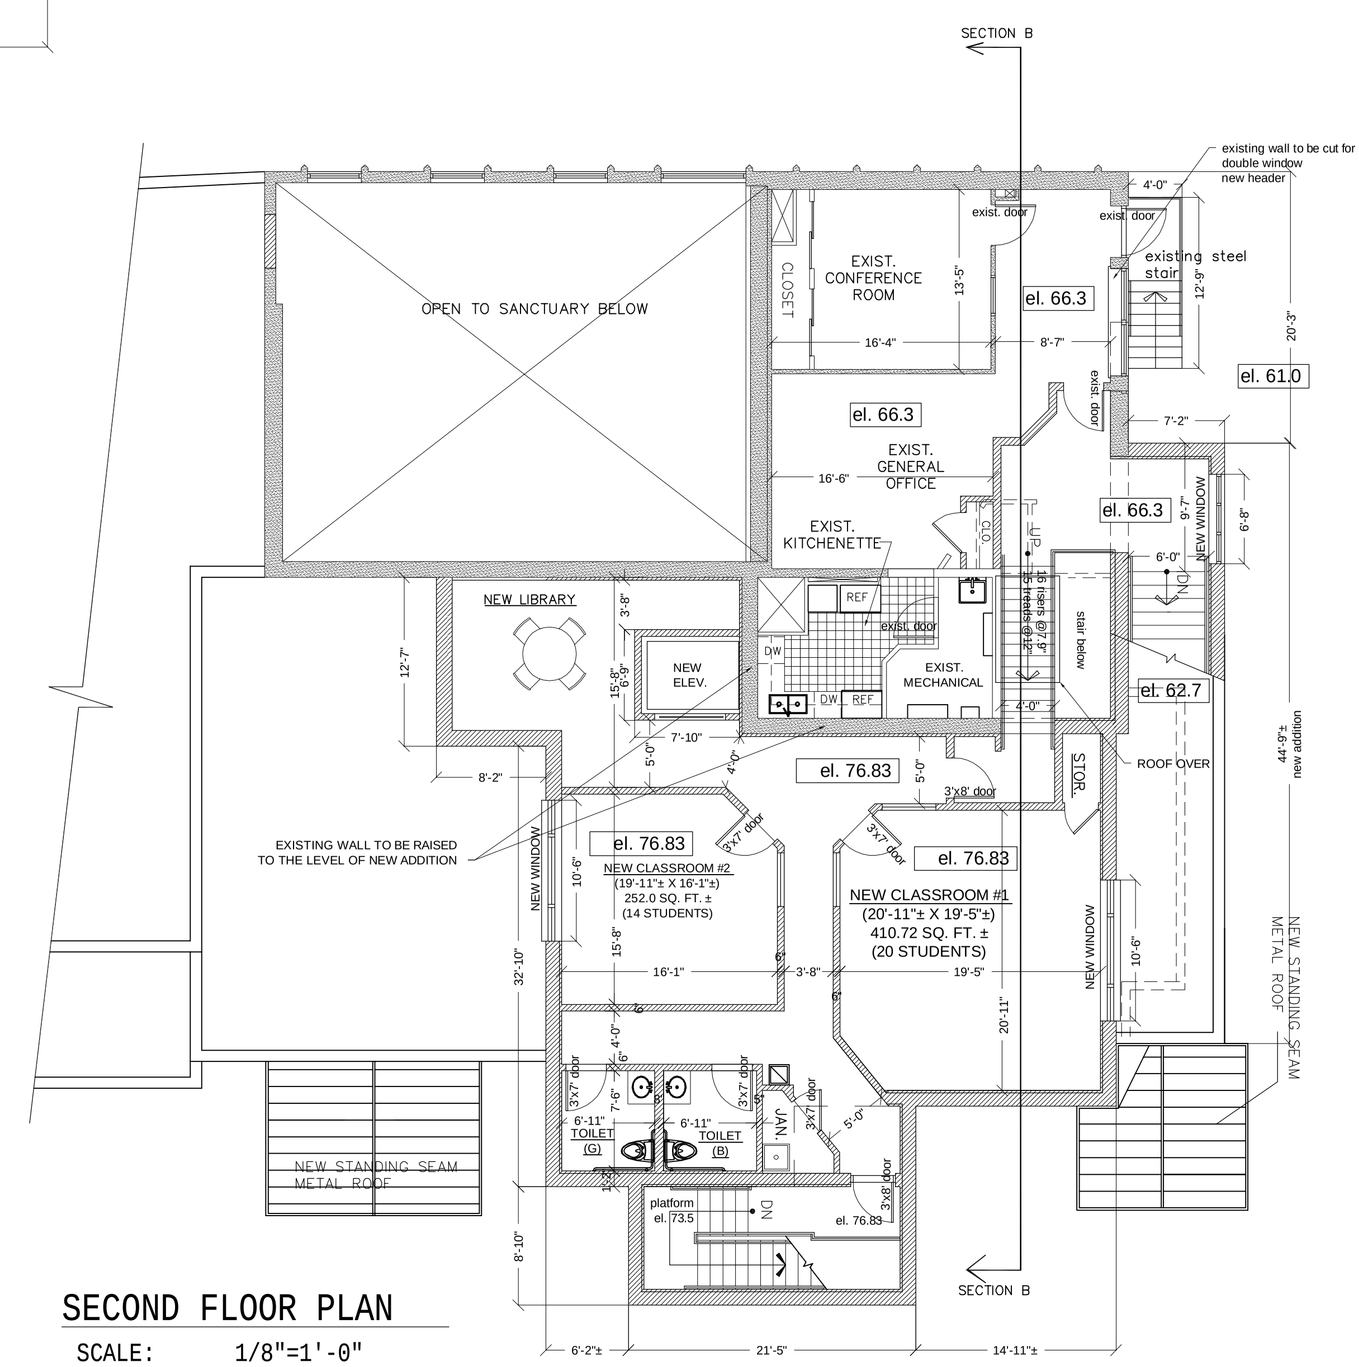

SECOND FLOOR PLAN

SCALE: 1/8"=1'-0"

SHEET NO. A3

DRAWN BY: GALINA K.

DATE: September 07, 2011

REVISIONS:

SHEET CONTENTS

First Floor Plan
Second Floor Plan

EDWARD W. DICKMAN A.I.A.
ARCHITECTS PLANNERS
TEN GRACE AVENUE, GREAT NECK, NEW YORK 11021 TEL. NO. (516) 482-3331 FAX NO. (516) 482-3356

Addition & Renovation
to Babylonian Jewish Center @
#440 Great Neck Road
Great Neck, New York

JOB NO.

11-137